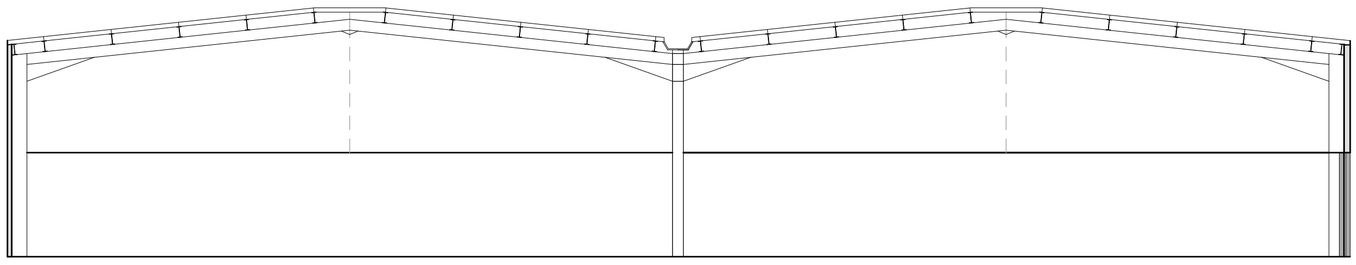

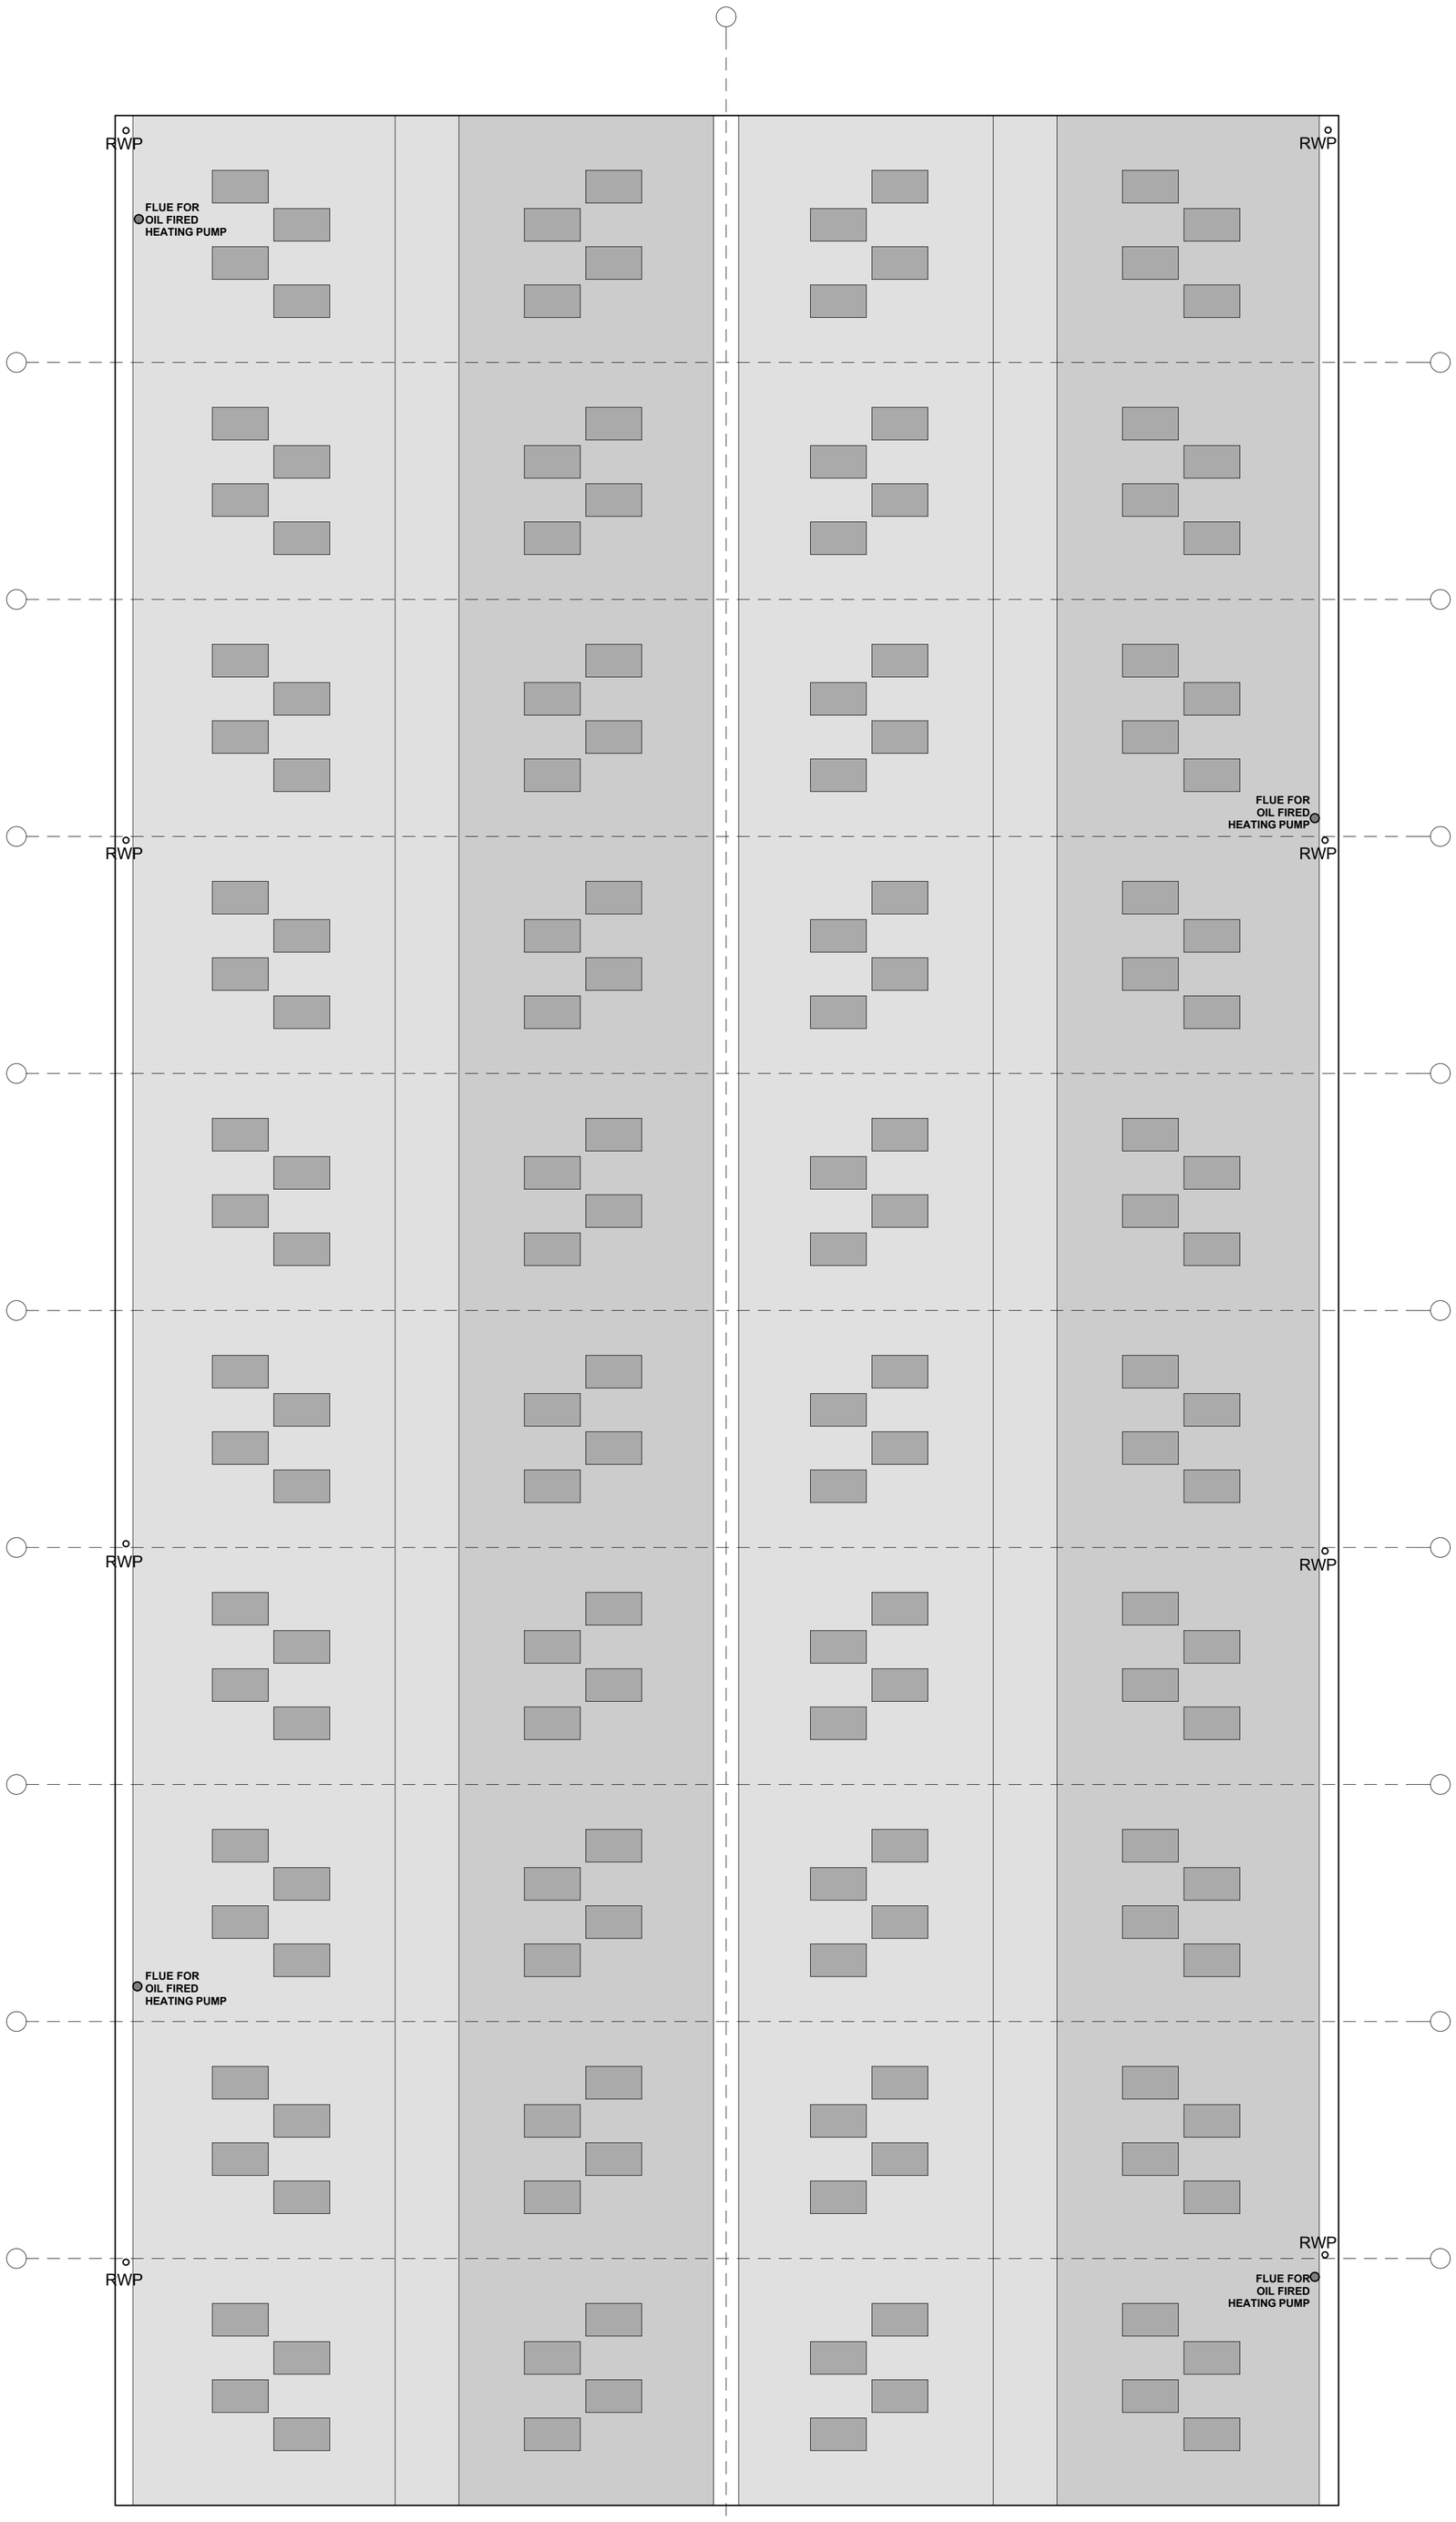

FOR INFORMATION
FOR COMMENT
FOR CLIENT APPROVAL
FOR CONSTRUCTION

This drawing has been reviewed against the CDM risk register and notes povided to fully describe all residual risks identified.
Signed:

REVISION HISTORY

REV	DATE	DRW	REVISION NOTES	CHK	APP

I C D P ARCHITECTS

Moorpark House, 11 Orton Place, Glasgow, G51 2HF 0141 445 3974
info@icdparchitects.com www.icdparchitects.com

PROJECT
TYRE PROCESSING PLANT
UNIT 2, LYON ROAD, LINWOOD INDUSTRIAL ESTATE, LINWOOD.
CLIENT
SSH RECYCLING LTD.

DATE	DRAWN	SCALE	PAPER SIZE
24/06/2019	**WS WJF**	**1:100 @ A1**	**A1**

NAME: Existing Roof Plan

PROJECT	ORIGINATOR	ZONE	LEVEL	TYPE	ROLE	NUMBER
GW633	**ICDP**	**xx**	**00**	**DR**	**A**	**1002**

STATUS:
SUITABILITY DESCRIPTION:
REVISION: **A**
REVISION DESCRIPTION: --

FILE LOCATION: